

Date: Wednesday, 2/15/2006 3:50:58 PM
 User: Kim Johnston

Process Sheet

Customer	: CU-DAR001 Dart Helicopters Services	Drawing Name	: FOLDING STEP WELDMENT <i>24</i>
Job Number	: 25874		
Estimate Number	: 10697		
P.O. Number	: <i>N/A</i>	Part Number	: D3388042
This Issue	: 2/15/2006 S.O. No. : <i>N/A</i>	Drawing Number	: D3388 REV A
Prsht Rev.	: NC	Project Number	: <i>N/A</i>
First Issue	: <i>N/A</i> Type : LARGE FAB ASSY	Drawing Revision	: A
Previous Run	: 23633	Material	: <i>N/A</i>
Written By	: <i>See COMMENT Below</i>	Due Date	: 3/15/2006
Checked & Approved By	: <i>06.02.16</i>	Qty:	4 Um: Each
Comment	: Est. B 05.06.10 Added Step 11 KJ/JLM		

Additional Product

Job Number:



Seq. #:	Machine Or Operation:	Description :
---------	-----------------------	---------------

1.0	D2622120C	Extrusion
-----	-----------	-----------



Comment: Qty.: 1.0000 Each(s)/Unit Total : 4.0000 Each(s)

D2622-120C extrusion

Batch: *324092*

PE 06.03.14

4

2.0	LARGE FAB 1	LARGE FABRICATION RESOURCE 1
-----	-------------	------------------------------



Comment: LARGE FABRICATION RESOURCE 1

CUT D2622-120C extrusion 85.15" long as per Dwg D3388

Deburr and bevel ends for welding

PE 06.03.14
PE 06.03.14

4

4

3.0	D2734	206 Step Endplate
-----	-------	-------------------



Comment: Qty.: 2.0000 Each(s)/Unit Total : 8.0000 Each(s)

206 Step Endplate

Pick:

Qty	Part Number	Description	Batch
-----	-------------	-------------	-------

2

D2734

End Cap

324402

PE 06.03.14

4

4.0	D33872	Arm
-----	--------	-----



Comment: Qty.: 2.0000 Each(s)/Unit Total : 8.0000 Each(s)

Arm

Pick:

Qty	Part Number	Description	Batch
-----	-------------	-------------	-------

2

D3387-2

Arm

324120

PE 06.03.14

4

W/O: <u> </u>		WORK ORDER CHANGES						
DATE	STEP	PROCEDURE CHANGE	By	Date	Qty	Approval Chief Eng / Prod Mgr	Approval QC Inspector	

Part No: _____ PAR #: _____ Fault Category: _____ NCR: Yes No DQA: _____ Date: _____

QA: N/C Closed: _____ Date: _____

NCR:		WORK ORDER NON-CONFORMANCE (NCR)							
DATE	STEP	Description of NC Section A	Corrective Action Section B			Verification Section C	Approval Chief Eng	Approval QC Inspector	
			Initial Chief Eng	Action Description Chief Eng	Sign & Date				

NOTE: Date & initial all entries

Date: Wednesday, 2/15/2006 3:50:58 PM
User: Kim Johnston

Process Sheet

Customer: CU-DAR001 Dart Helicopters Services

Drawing Name: FOLDING STEP WELDMENT

Job Number: 25874

Part Number: D3388042

Job Number:



Seq. #: Machine Or Operation: Description :

5.0 LARGE FAB 1 LARGE FABRICATION RESOURCE 1



Comment: LARGE FABRICATION RESOURCE 1

Weld arms and end caps as per Dwg D3388.

Inspect for foreign objects as per QSI 024.

Grind end cap welds flush

Dwg Rev: A

RE 06.03.14

4

RE 06.03.16

4

6.0 QC5/9 WELD INSPECTION



Comment: WELD INSPECTION

06.03.16

PTD

06/03/22

(4)

7.0 HAND FINISHING1 HAND FINISHING RESOURCE #1



Comment: HAND FINISHING RESOURCE #1

Chemical Conversion Coat as per QSI 005 4.1

Wing Walk as per Dwg D3388 and QSI 005 4.4

06.04.07

FC 06 03 24

MDL 06/04/07

(4)

8.0 D2808 Spacer



Comment: Qty.: 1.0000 Each(s)/Unit Total : 4.0000 Each(s)

Spacer

Pick:

Qty Part Number Description Batch

1 D2808 Spacer B25248

Press spacer into D3387-2 arm as per Dwg D3387

SAD 06:04:09

see back

9.0 QC5 INSPECT WORK TO CURRENT STEP



Comment: INSPECT WORK TO CURRENT STEP

06.04.12

4

10.0 PACKAGING 1 PACKAGING RESOURCE #1



Comment: PACKAGING RESOURCE #1

Identify and Stock

Location:

N/A

11.0 DC DOCUMENT CONTROL



Comment: DOCUMENT CONTROL

Inspection Level 21

06/04/18

06.04.18

Dart Aerospace Ltd

W/O:		WORK ORDER CHANGES						
DATE	STEP	PROCEDURE CHANGE	By	Date	Qty	Approval Chief Eng / Prod Mgr	Approval QC Inspector	
06-03-16	7.1	Weld last 02734 end cap and grind flush AS per DWG and QSI 004	PK	06-03-29	4	U 06-03-16 [Signature]	[Signature] 06-03-16	
06-03-16	7.2	QC 9/5 Inspect weld and for foreign object.	PK	06/04/03	4			
06-03-16	7.3	Powder coat AS per QSI 005 4.3.5.1	Q.M	06/04/07	4			
06-03-16	7.4	QC 3 Inspect Powder coat	PM	06/04/07	4			
		MAKE CHANGE AS SHOWN - permanent change						

Part No: _____ PAR #: _____ Fault Category: _____ NCR: Yes ☒ No ☐ DQA: ☒ Date: 06/04/18
 QA: N/C Closed: _____ Date: _____

NCR:		WORK ORDER NON-CONFORMANCE (NCR)						
DATE	STEP	Description of NC Section A	Corrective Action Section B			Verification Section C	Approval Chief Eng	Approval QC Inspector
			Initial Chief Eng	Action Description Chief Eng	Sign & Date			

NOTE: Date & initial all entries

W/O:		WORK ORDER CHANGES						
DATE	STEP	PROCEDURE CHANGE		By	Date	Qty	Approval Chief Eng / Prod Mgr	Approval QC Inspector

Part No: _____ PAR #: _____ Fault Category: _____ NCR: Yes No DQA: _____ Date: _____

QA: N/C Closed: _____ Date: _____

NCR:		WORK ORDER NON-CONFORMANCE (NCR)						
DATE	STEP	Description of NC Section A	Corrective Action Section B			Verification Section C	Approval Chief Eng	Approval QC Inspector
			Initial Chief Eng	Action Description Chief Eng	Sign & Date			

NOTE: Date & initial all entries




RELEASED



05.03.11

NOTE: ALL WELDS SHALL BE 100% VISUALLY INSPECTED BY A QUALIFIED INSPECTOR PER DART QSI 004

ROUND CORNER OF EXTRUSION TO MATCH BEND RADIUS OF END PLATE

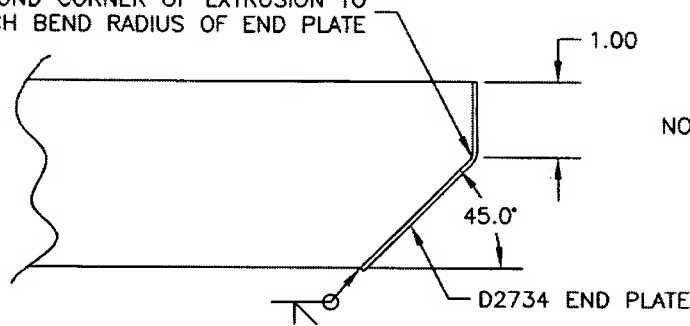

TYPICAL STEP END DETAIL
NOT TO SCALE

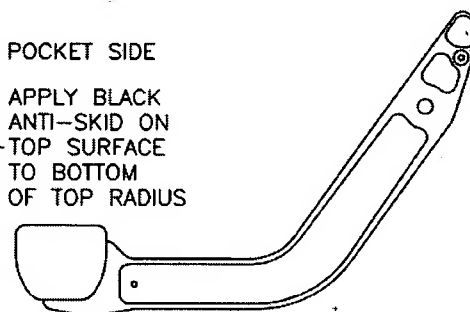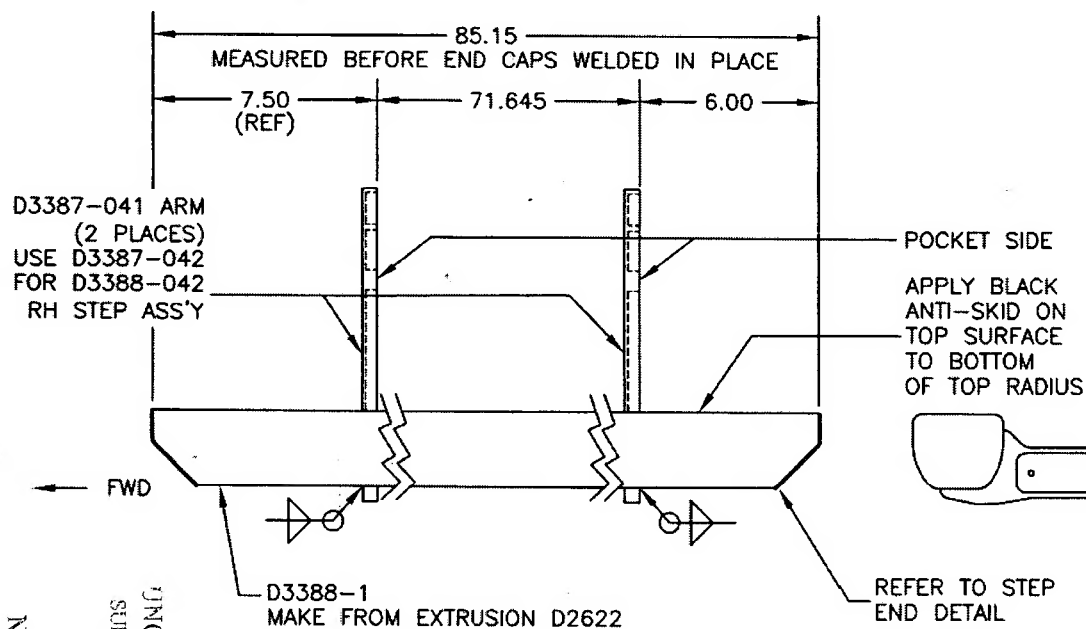

D3387-041 ARM
(2 PLACES)
USE D3387-042
FOR D3388-042
RH STEP ASS'Y

D3388-1
MAKE FROM EXTRUSION D2622

D3388-041 LH STEP ASSEMBLY (SHOWN)
D3388-042 RH STEP ASSEMBLY (OPPOSITE)

TOLERANCES ARE PER DART QSI 018 UNLESS OTHERWISE NOTED
WELD PER DART QSI 004 UNLESS OTHERWISE NOTED

FINISH: CHEMICAL CONVERSION COAT PER DART QSI 005 4.1

POWDER COAT ENTIRE ASSEMBLY GLOSS WHITE (4.3.5.1) OR GREY SANDTEX (4.3.5.6)
OR BLACK SANDTEX (4.3.5.7) OR GREEN SANDTEX (4.3.5.8) PER DART QSI 005 4.3
BLACK ANTI-SKID PAINT PER DART QSI 005 4.4

DESIGN	DRAWN BY	DART AEROSPACE LTD
CP	CP	HAWKESBURY, ONTARIO, CANADA
CHECKED	APPROVED	DRAWING NO.
CP	CP	D3388
DATE	TITLE	REV. A
05.01.20	STEP WELDMENT	SHEET 1 OF 1
A	05.01.20	NEW ISSUE
		SCALE
		NTS

ENGINEERING
UNCONTROLLED COPY
SUBJECT TO AMENDMENT
WITHOUT NOTICE
WORK ORDER
NO. 25874